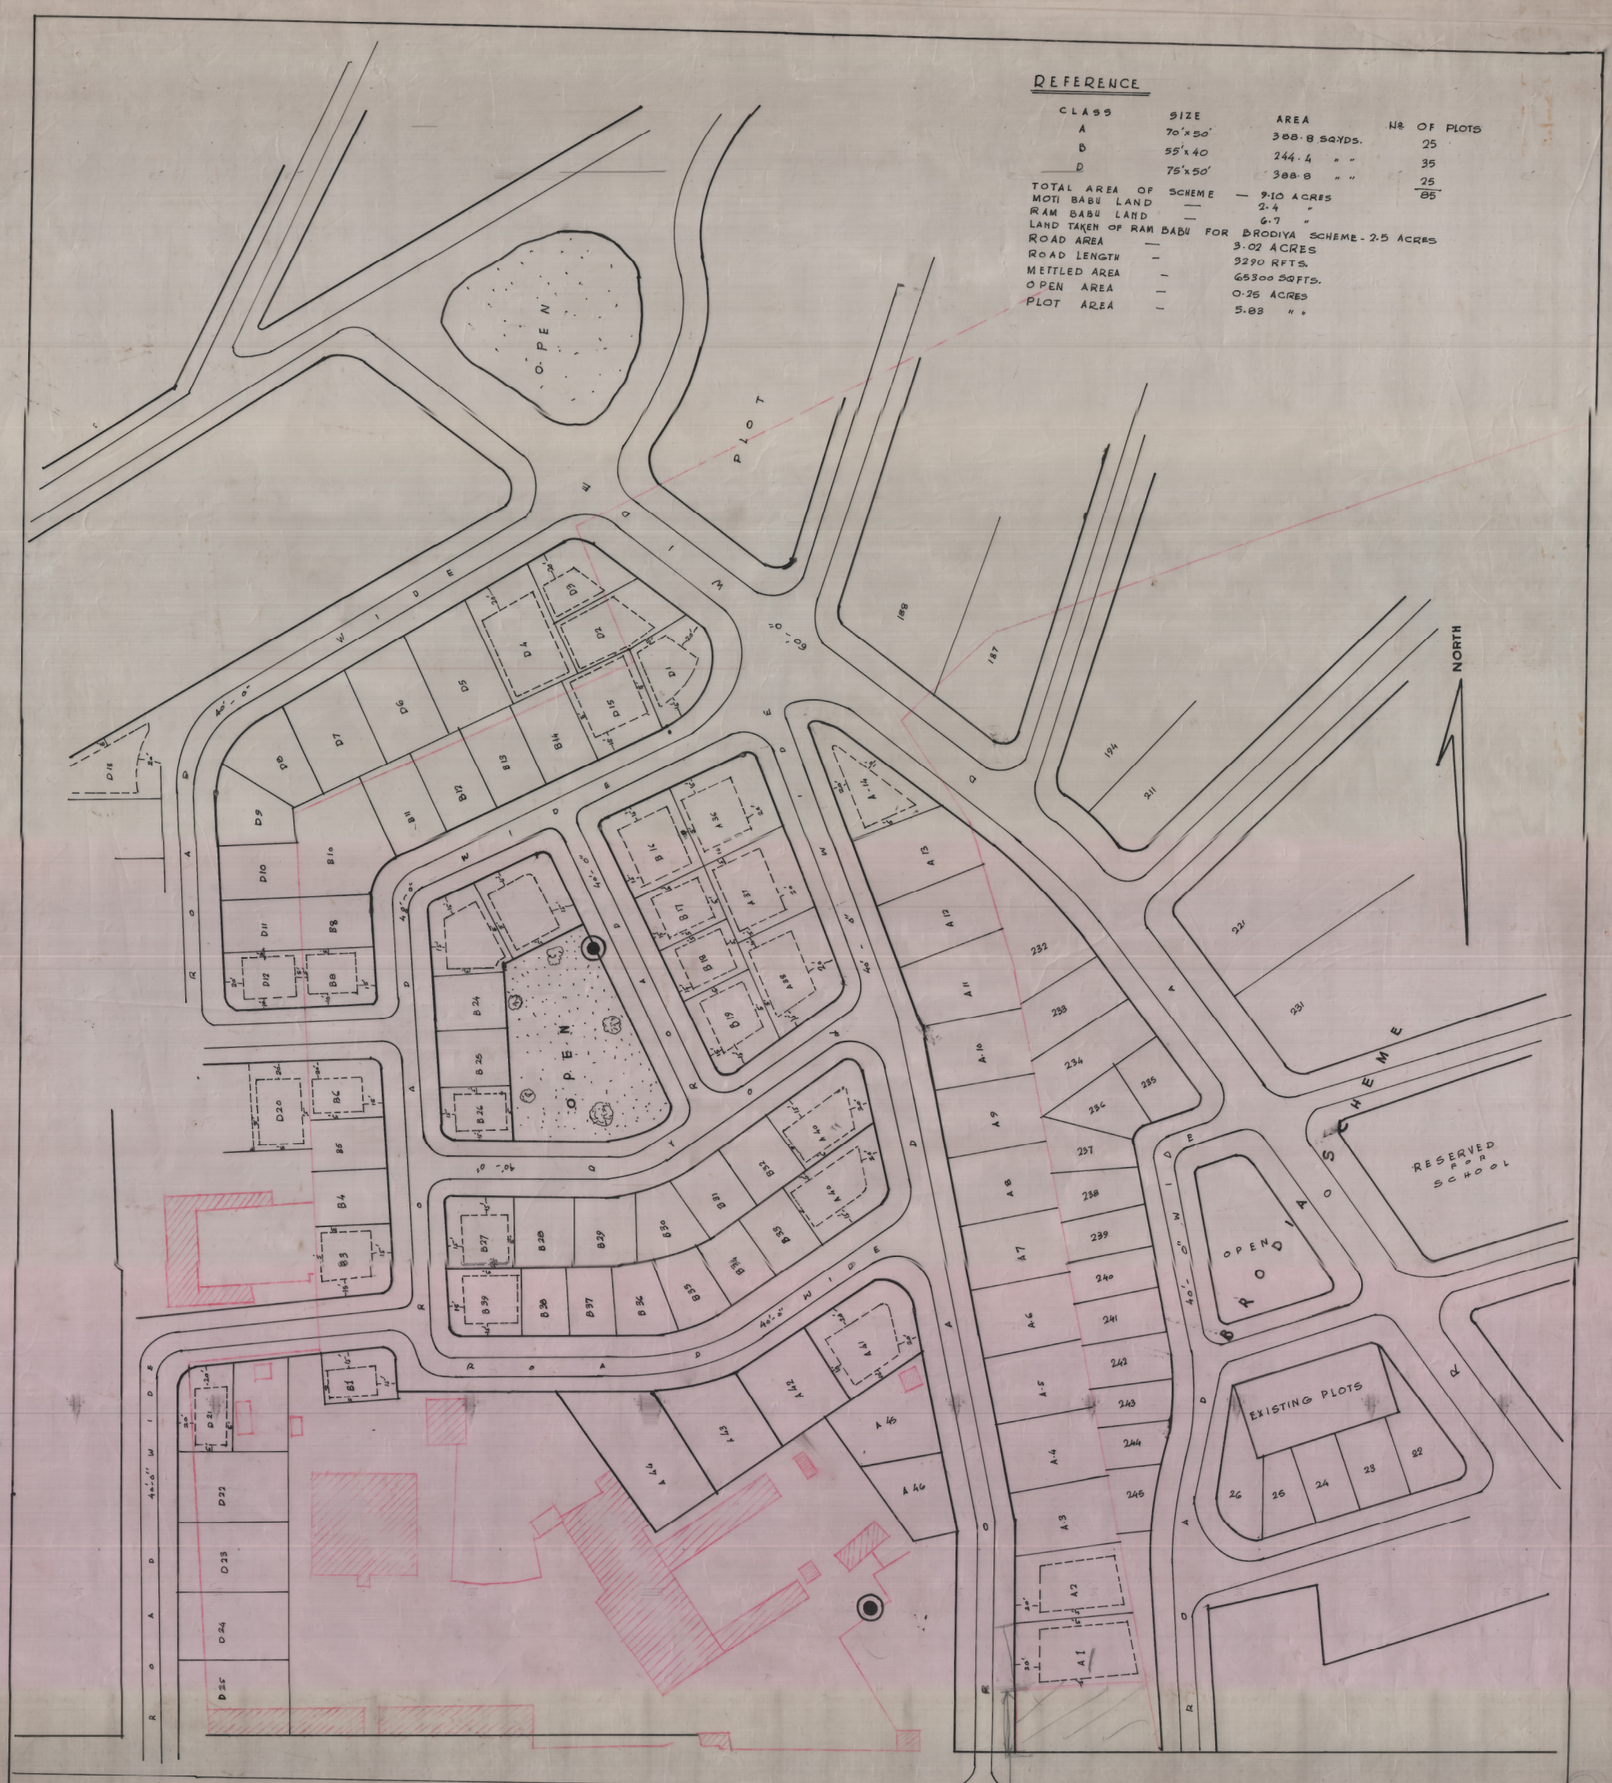

PROVISIONAL PLAN

5/213

R/LP/117/60/70

SCALE 41⅛ TO 1" INCH

SD/- TRACER

PROPOSED COLONY IN COMPOUND OF RAM BABU & MOTI BABU SEN ON POWER HOUSE ROAD. JAIPUR.

G.K. KOTHRI
ASSISTANT ENGINEER
I.T. JAIPUR

SD/-
KARAN SINGH
SECRETRY
I.T. JAIPUR