



PROPOSED PLOTS NEAR SIKAR HOUSE ON TIBA AT NIRWAN MARG, JAIPUR

SCALE: 40 FT. = 1 INCH

NOTE: —

PLOTS ALREADY ALLOTTED AND
CONSTRUCTED AT SITE FROM
PLOT NO. 1 TO 48

REFERENCE: —	PLOTS	SIZE	AREA
	70	35' x 80'	116.66 SQ.YDS.
	SCHEME AREA		3.76 ACRES
	PLOT AREA		2.56 "
	OPEN		0.11 "
	ROAD		1.09 "
	EXTRA 3 PLOTS 46A, 46B, 46C		

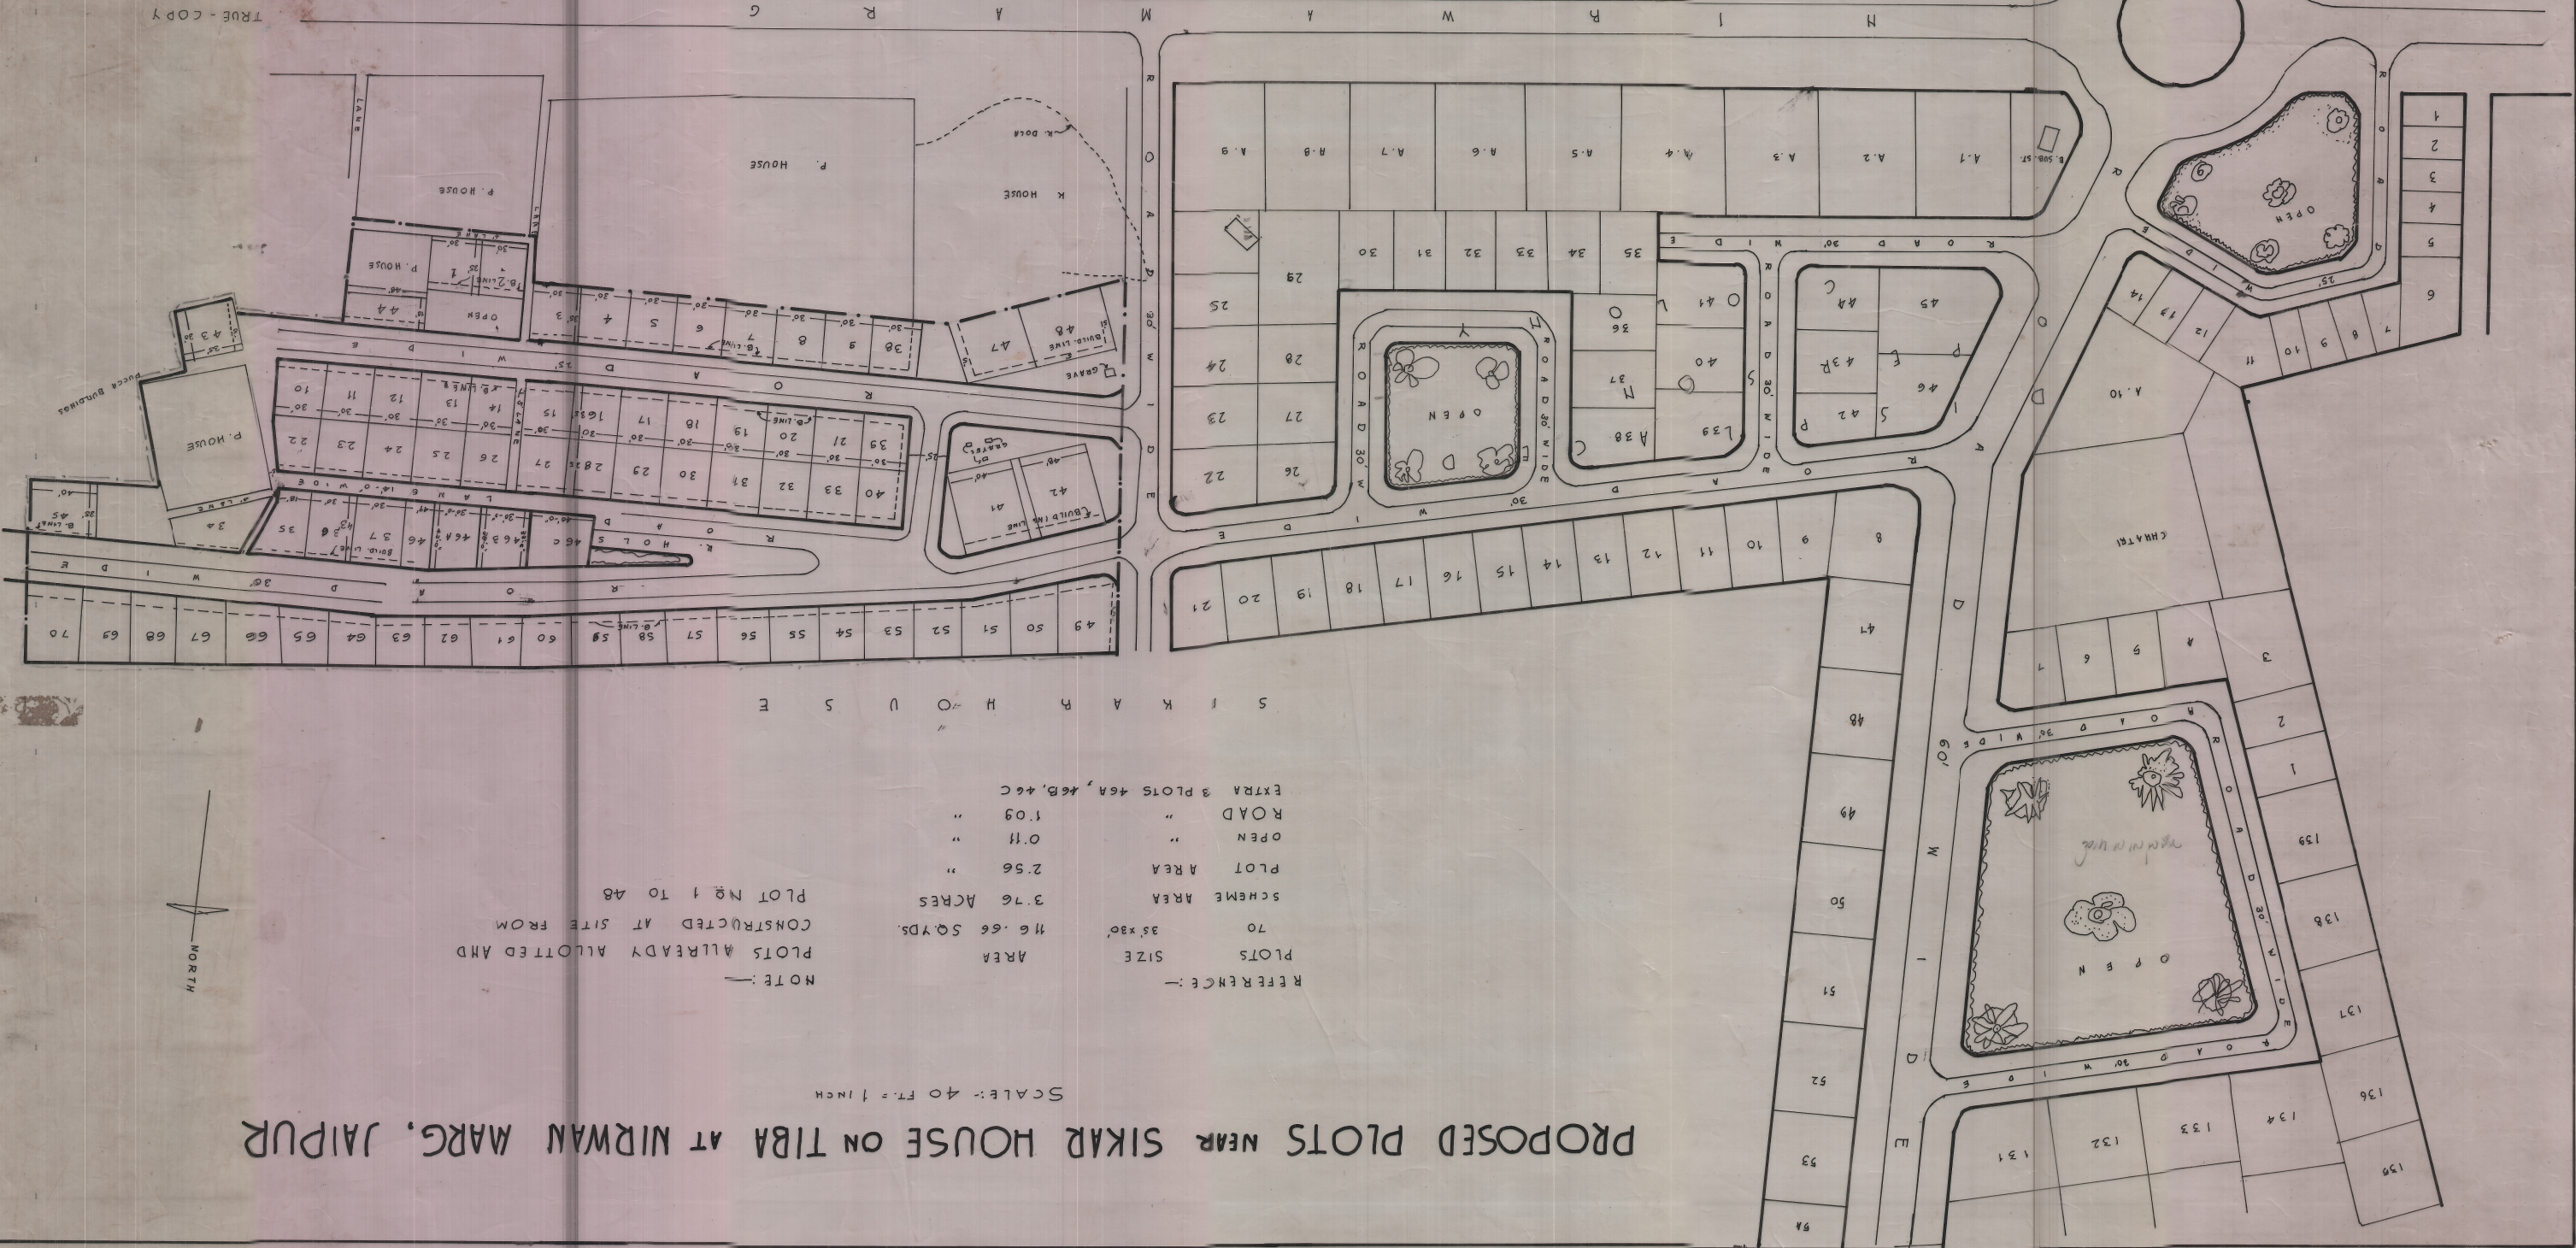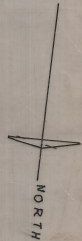

NOTE: —
COMPARED FROM MAIN FILE OF NAZI COLONY PAGE NO. 20
MAP OF SCHEME.
R.L.P/VIT/ES/26/40

Sd. (C.K. KOTHARI)
ASSISTANT ENGINEER
I. T. JAIPUR.

Sd. (KARAN SINGH)
SECRETARY
I. T. JAIPUR.

Sd. (L. MEHTA)
CHAIRMAN
I. T. JAIPUR.

Sd. (H. MEHTA)
CHIEF TOWN PLANNER
OF ARCHITECTURE ADVISER
I. T. JAIPUR.

TRUE - COPY

TRUE - COPY
COMPARED BY
Sd. (H. MEHTA)
ASSIST. ENGINEER
I. T. JAIPUR.