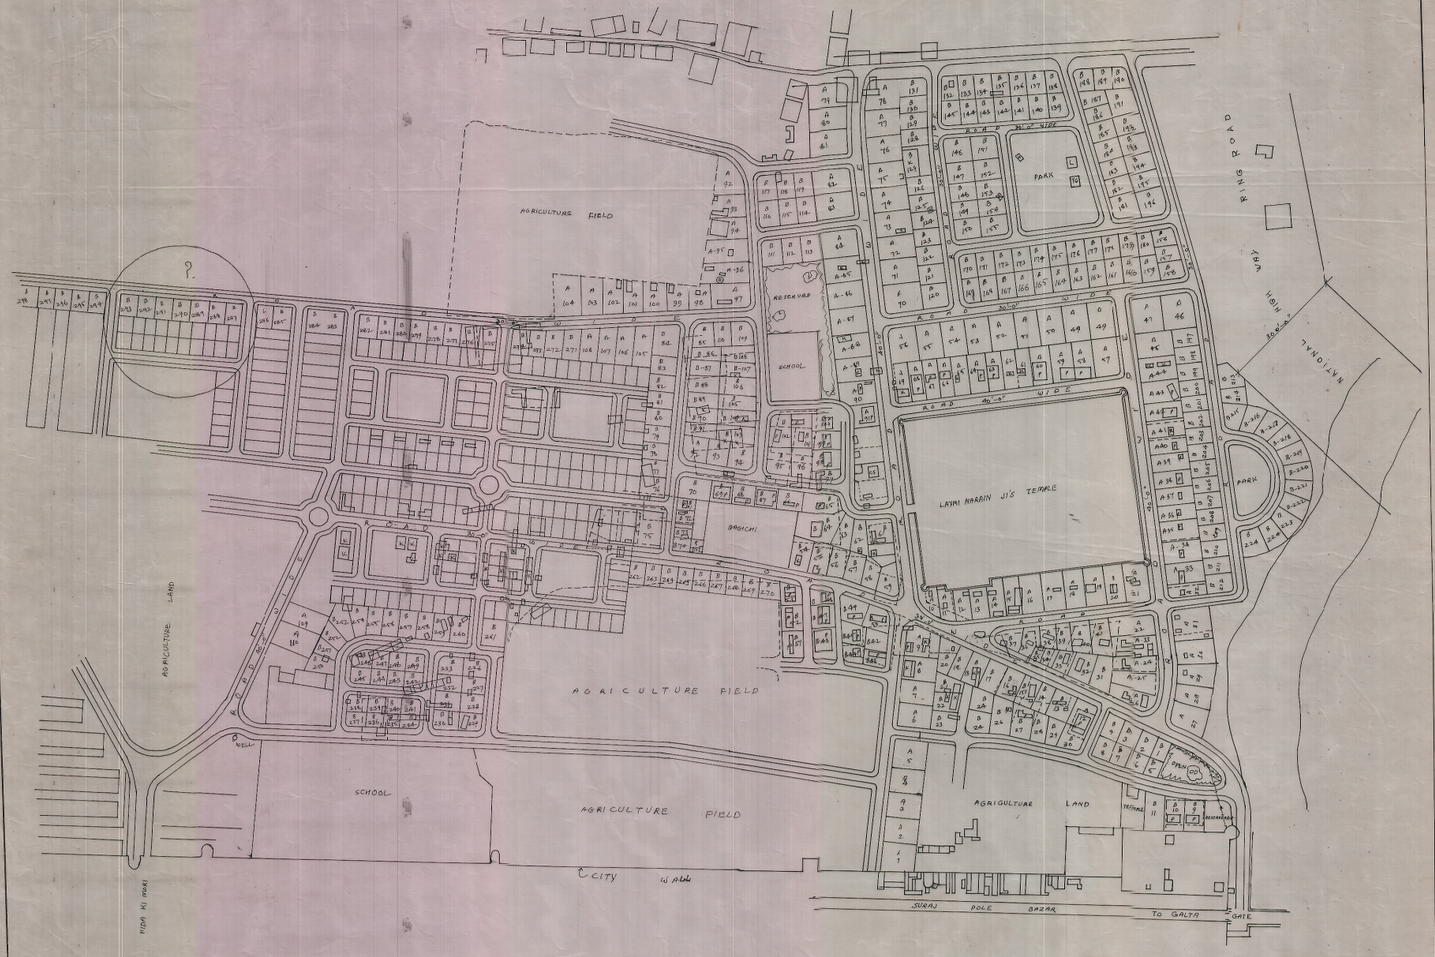

REFERENCE

CLASS	SIZE	AREA	NO OF PLOTS
A	60'X 30'	200 SQ.YDS.	108
B	40'X 25'	111.11 " "	298
	TOTAL NO. OF PLOTS		406

PROPOSED LAY-OUT PLAN FOR PLANNED SETTLEMENT OF EXISTING BASTI OF LAXMI-NARAIN PURI.

TRACED BY K.S. CHAUHAN	SCALE—160FT. TO AN INCH	ISSUED ON
CHECKED BY	U.I.T. DRG. No. PL-2704/76	

R.C. NAHAR, ASSIST. TOWN PLANNER
A.K. GUPTA, DEPUTY TOWN PLANNER

COMPARED BY

ATTESTED

ASSIST. ENGINEER
J.D.A. JAIPUR

R/14/UIT/76/7

IMPROVEMENT TRUST JAIPUR